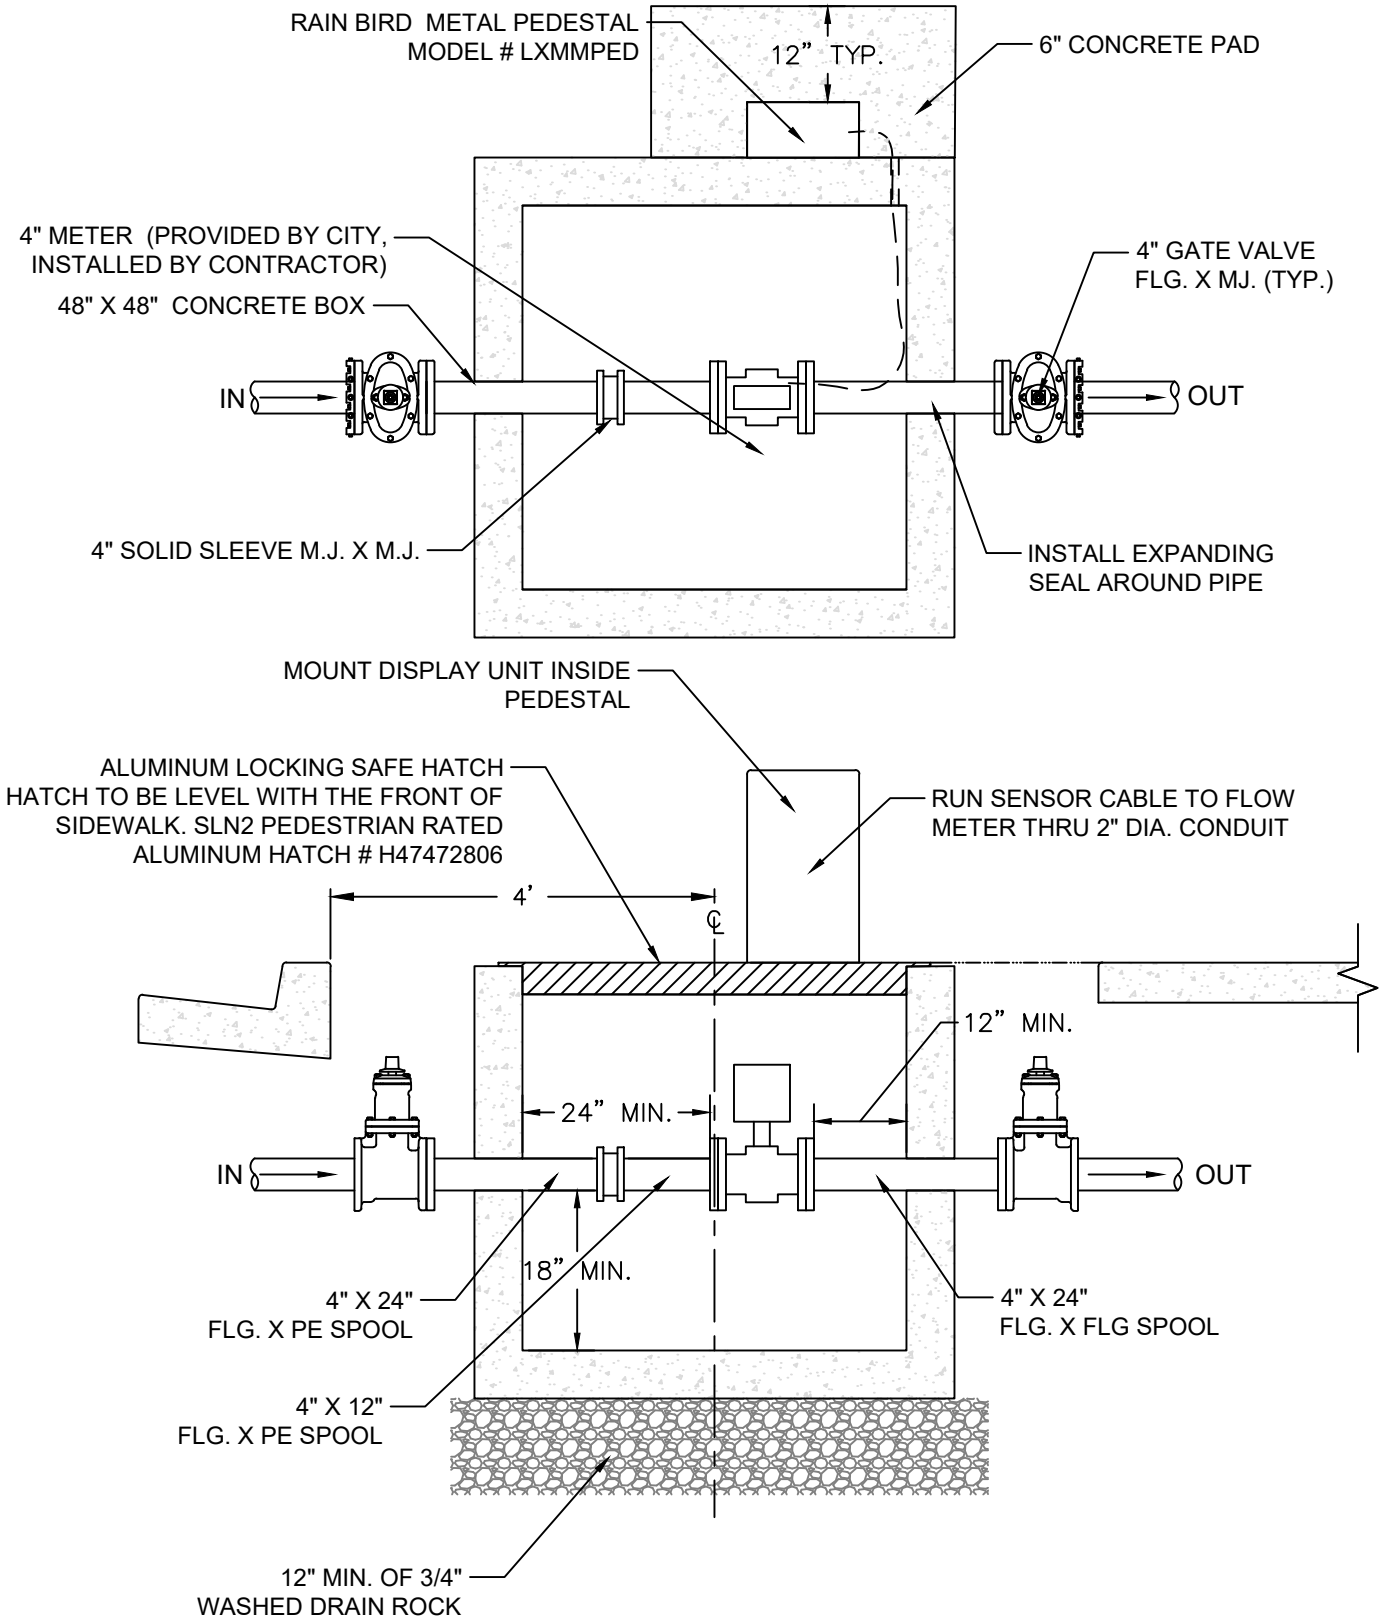

SPRINGVILLE CITY
110 SOUTH MAIN STEET
SPRINGVILLE UTAH 84663
ENGINEERING OFFICE
(801)491-2780
Springville

4" SECONDARY WATER METER

DRAWING #
PS-10
ADOPTED DATE
APRIL 2018